

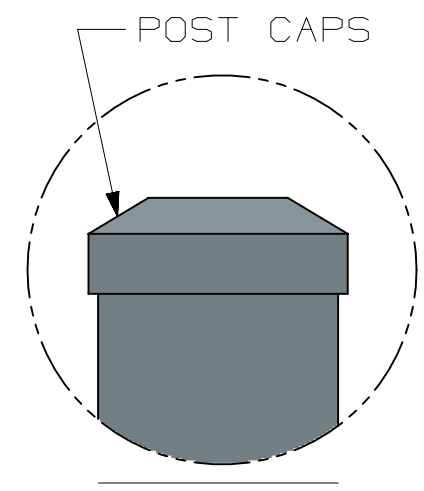


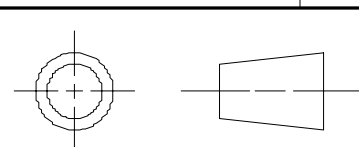


DETAIL B
SCALE 1:2

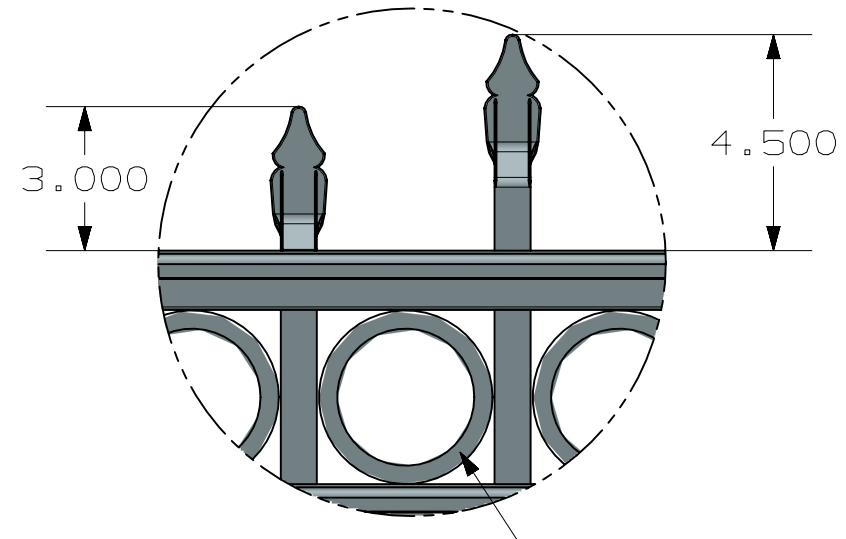

DETAIL D
SCALE 1:4

1.375X1.25
COMMERCIAL RAIL

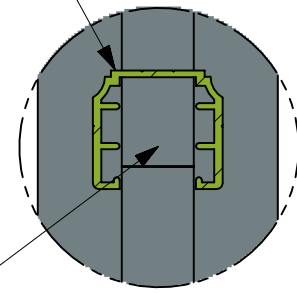


3/4" X 3/4" X .055 WALL
COMMERCIAL PICKET

DETAIL C
SCALE 1:2



SECTION A - A

- POST OPTIONS
- 2" X 2" X .080" WALL
 - 2" X 2" X .125" WALL
 - 2 1/2" X 2 1/2" X .100" WALL
 - 3" X 3" X .125" WALL

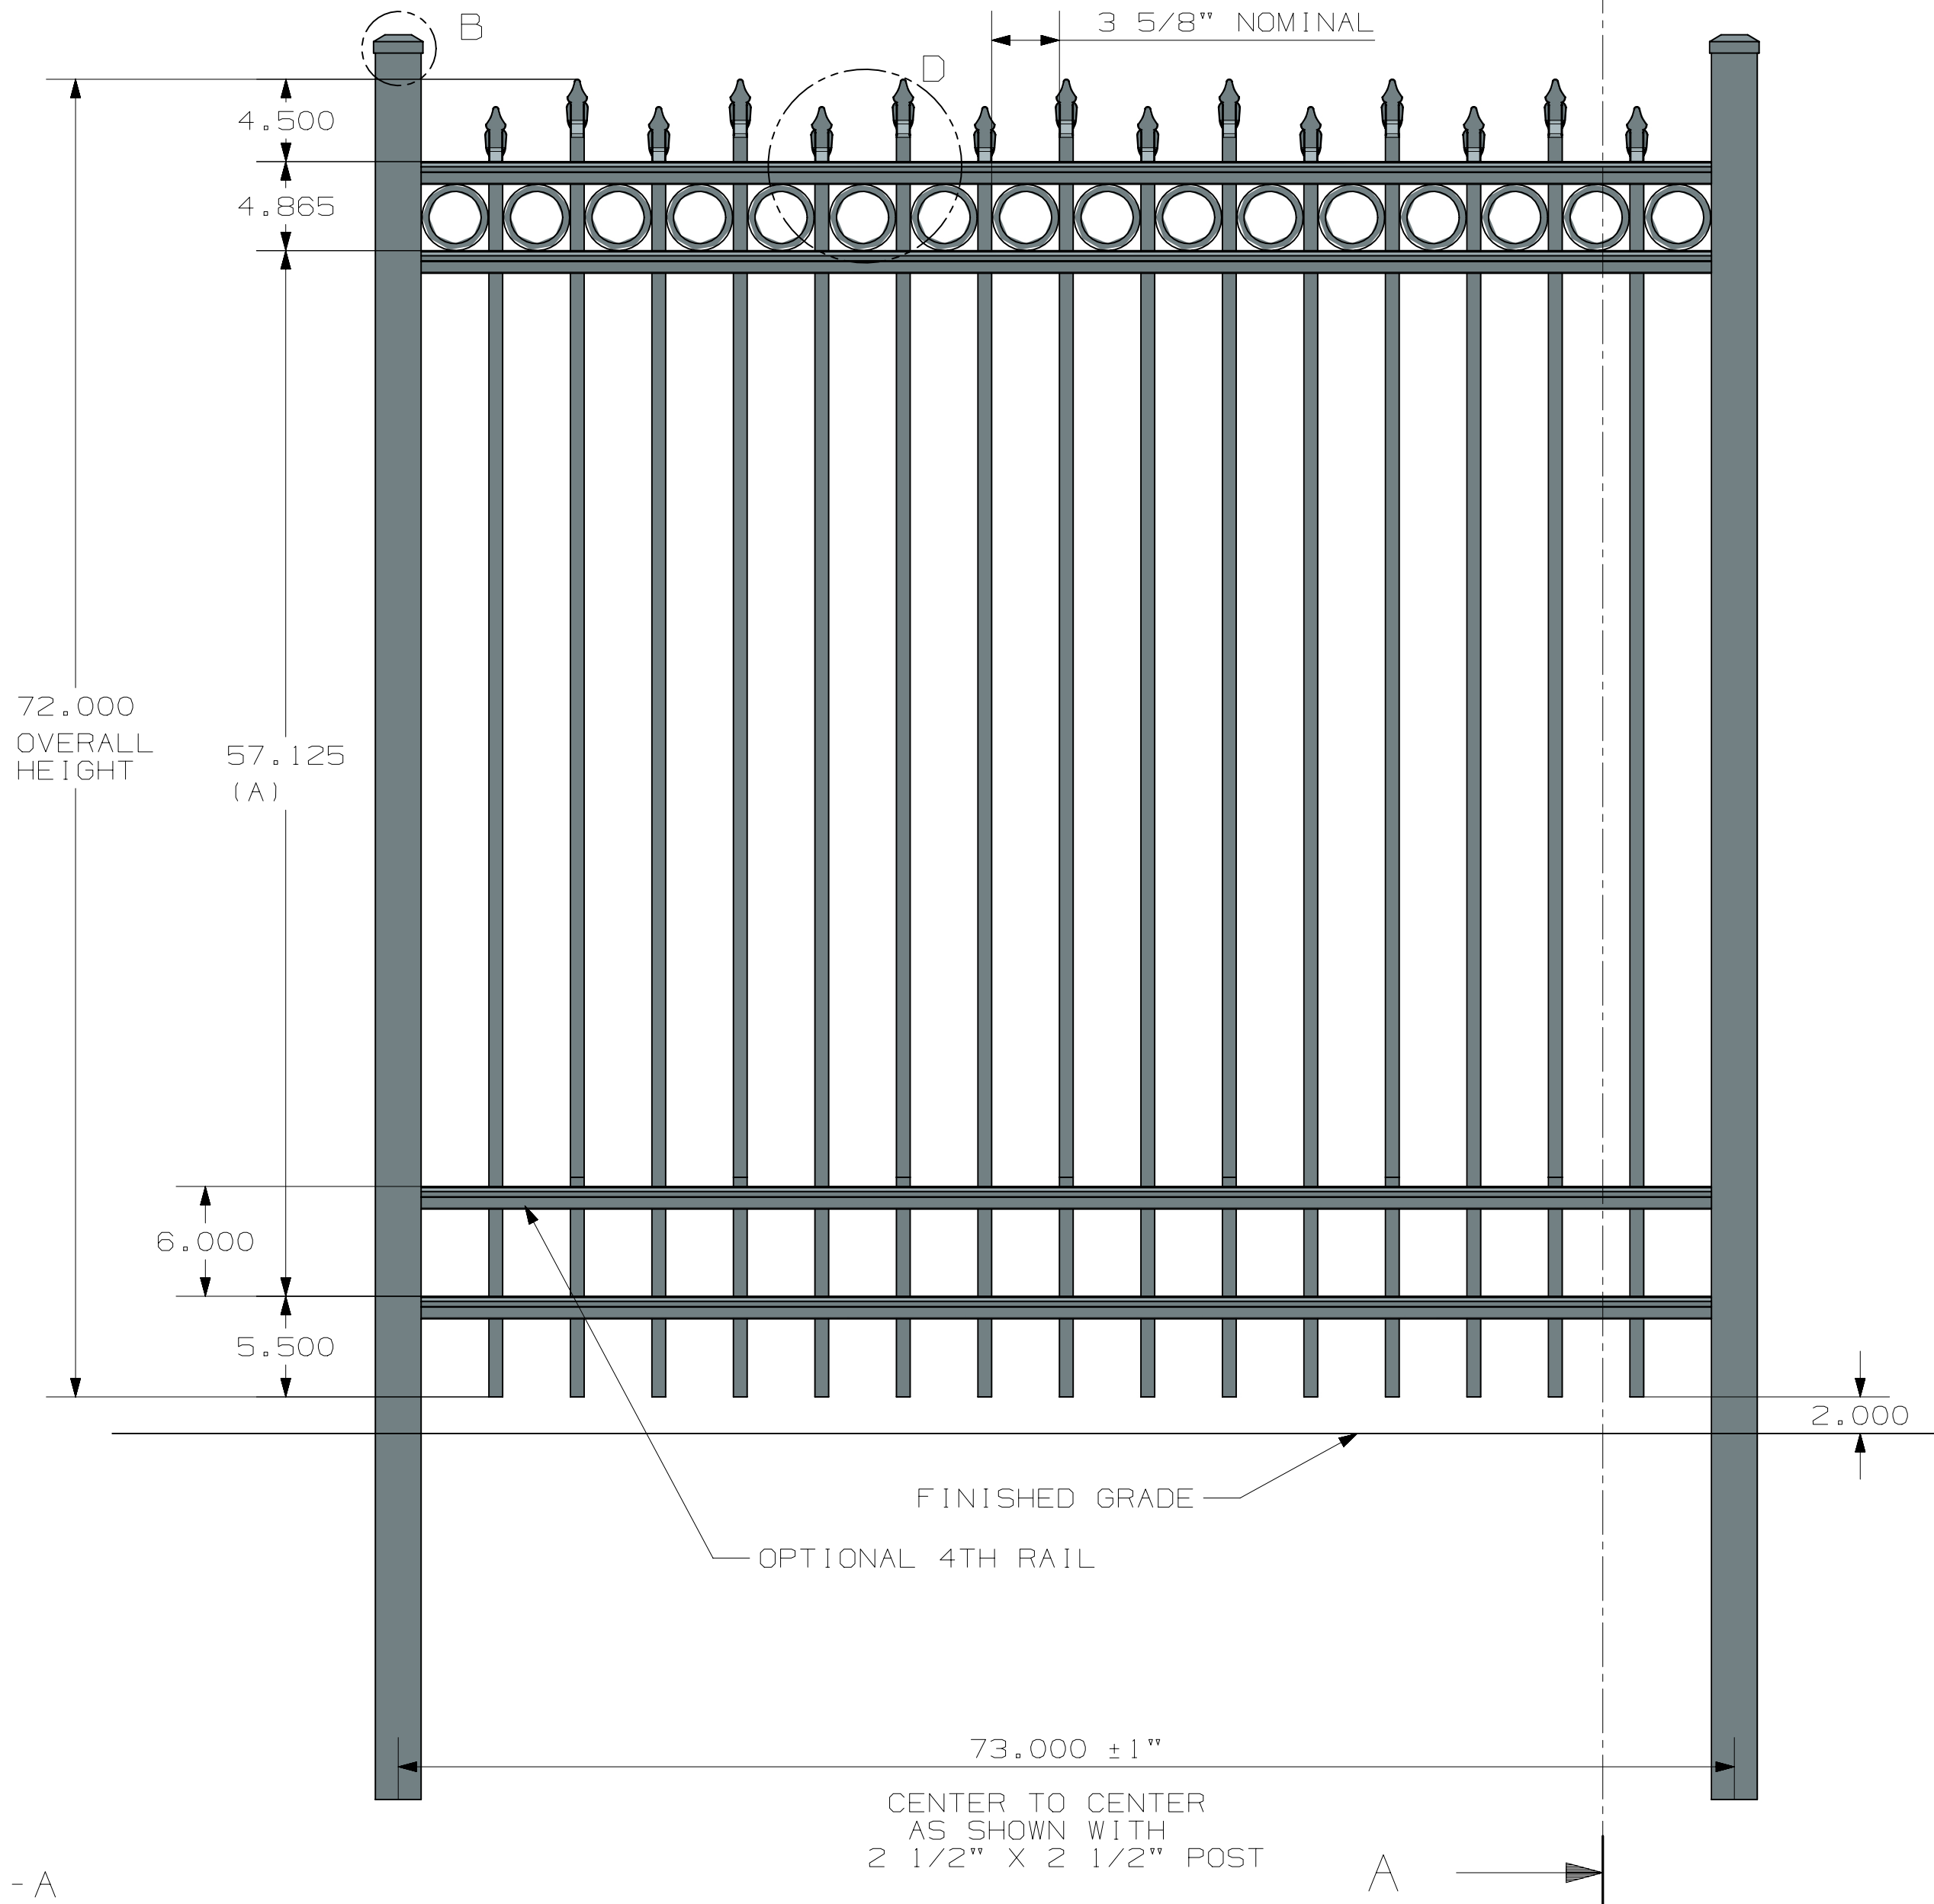

HEIGHT	A
3'	21 1/8"
3 1/2'	27 1/8"
4'	33 1/8"
4 1/2'	39 1/8"
5'	45 1/8"
6'	57 1/8"

3D CAD MASTER PART NAME:

ALL DIMENSIONS IN INCHES

		ULTRA ALUMINUM MANUFACTURING, INC. 2124 GRAND COMMERCE DR. HOWELL, MI 48855 PHONE (800) 656-4420 FAX (800) 646-7429	
FIRST ISSUED		TITLE UAS-150 STAGGERED SPEAR STD BOTTOM COMMERCIAL WITH CIRCLES	
DRAWN BY		SIZE DRG NO. C UAS-150 STAGGERED SPEAR STD BOTTOM COMMERCIAL W CIRCLES 6X6	
CHECKED BY		REV ☒	
APPROVED BY		SCALE 1:1	
		SHEET 1 OF 1	